ISSUE	DATE	AMENDMENTS
1	12/05/98	ORIGINAL
2	10/08/98	CHANGED AS MARKED UP - MTD
3	16/10/98	PTCR ADDED - MTD

Master Copy
Verified

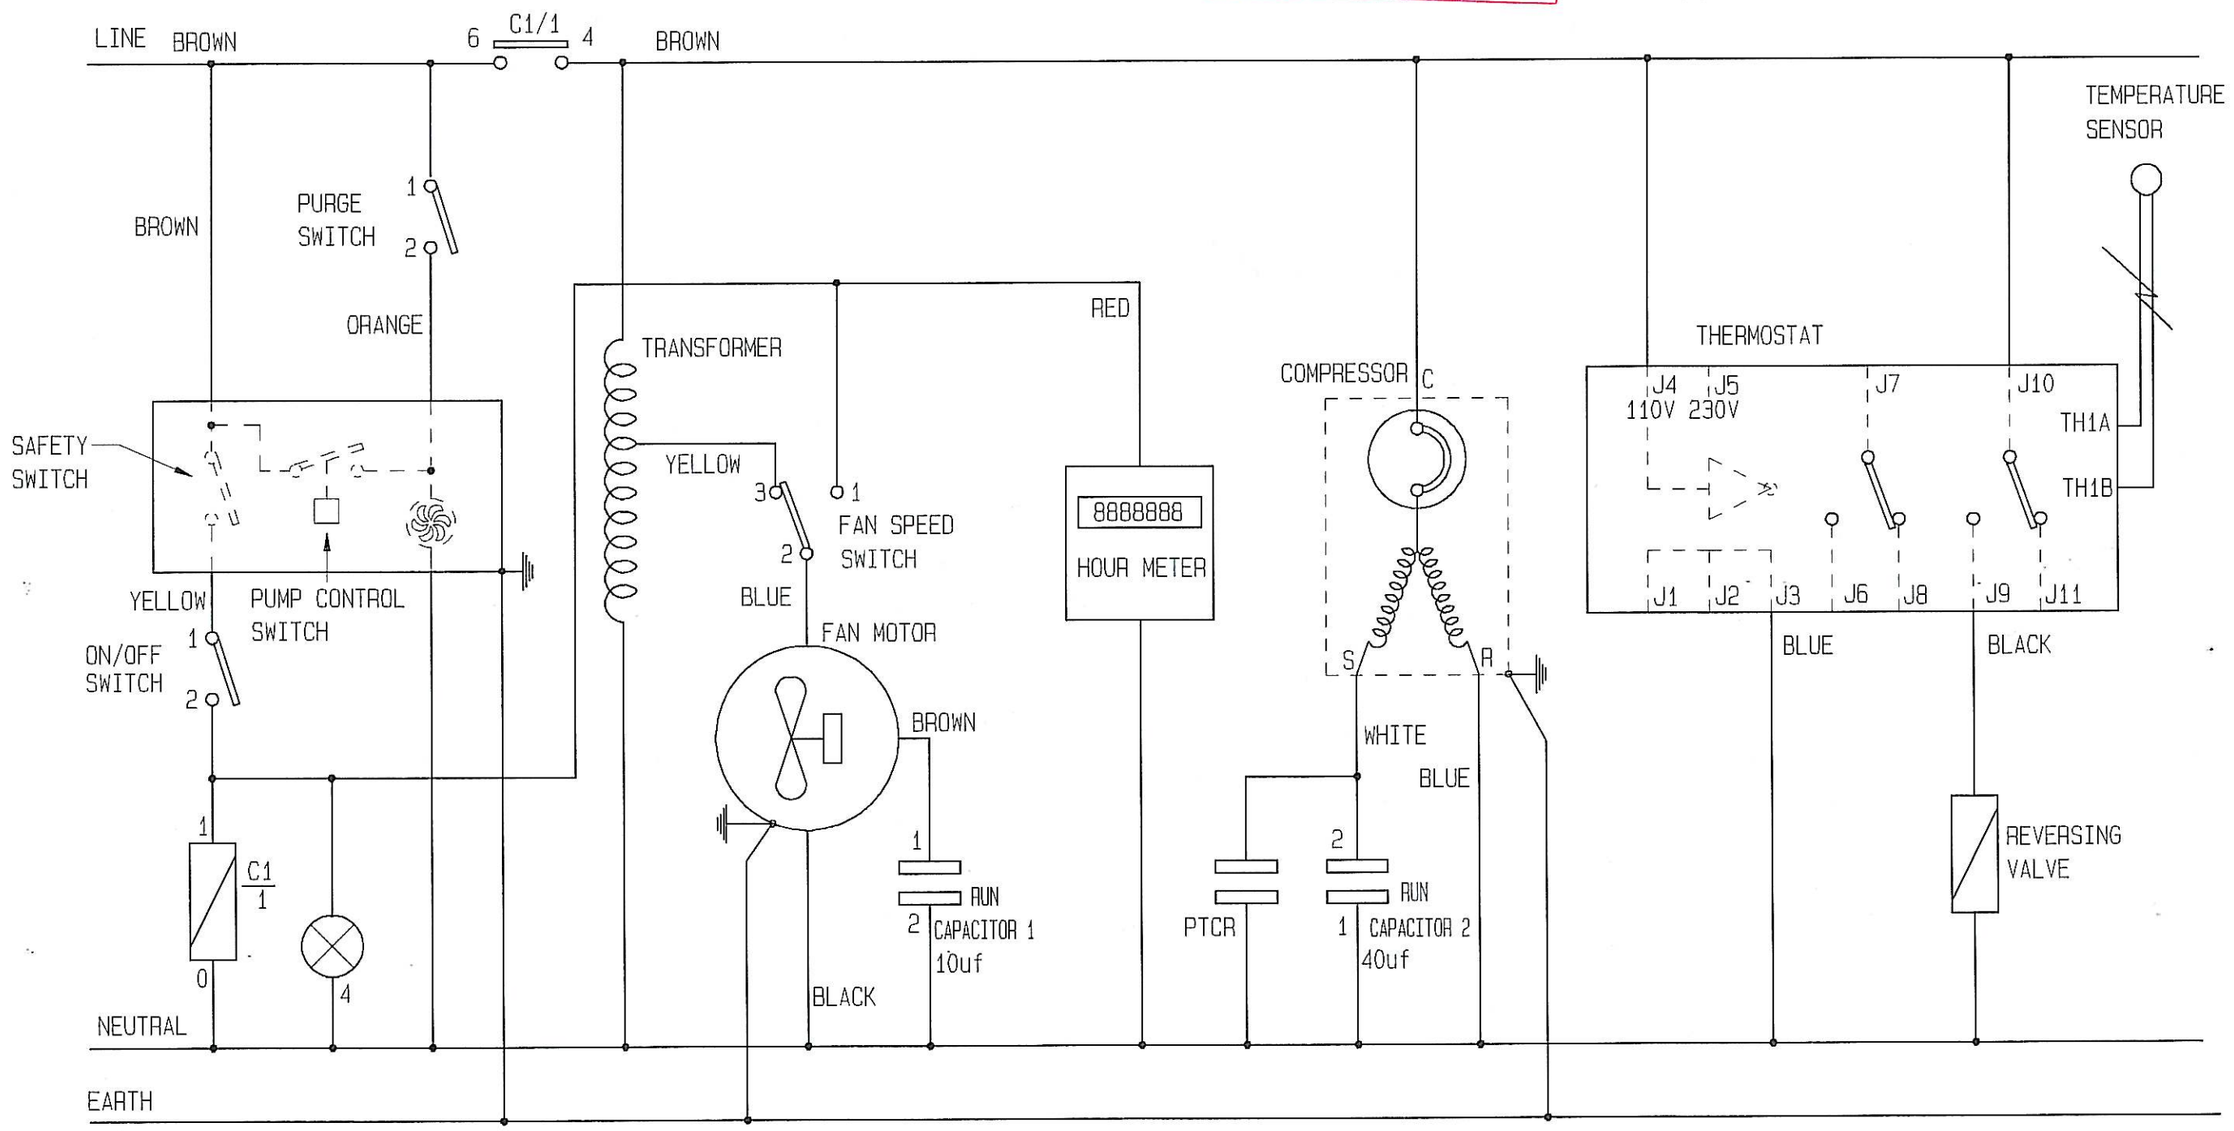

© 1993
Ebac LIMITED
BISHOP AUCKLAND
ENGLAND

TITLE: WIRING SCHEMATIC
ORION - USA 115V 60Hz

3RD ANGLE PROJECTION
DO NOT SCALE
IF IN DOUBT ASK

DIMENSIONS IN m.m.
TOLERANCES UNLESS OTHERWISE STATED
. ± 1
. ± 0.25
. ± 0.05
ANGULAR ± 0.5 DEGREE

MATERIAL
FINISH

DRAWN : J.G LAVERICK
CAD SCALE : 1/1
DRG.NO. 5020239
SHEET 1 OF 1
A3